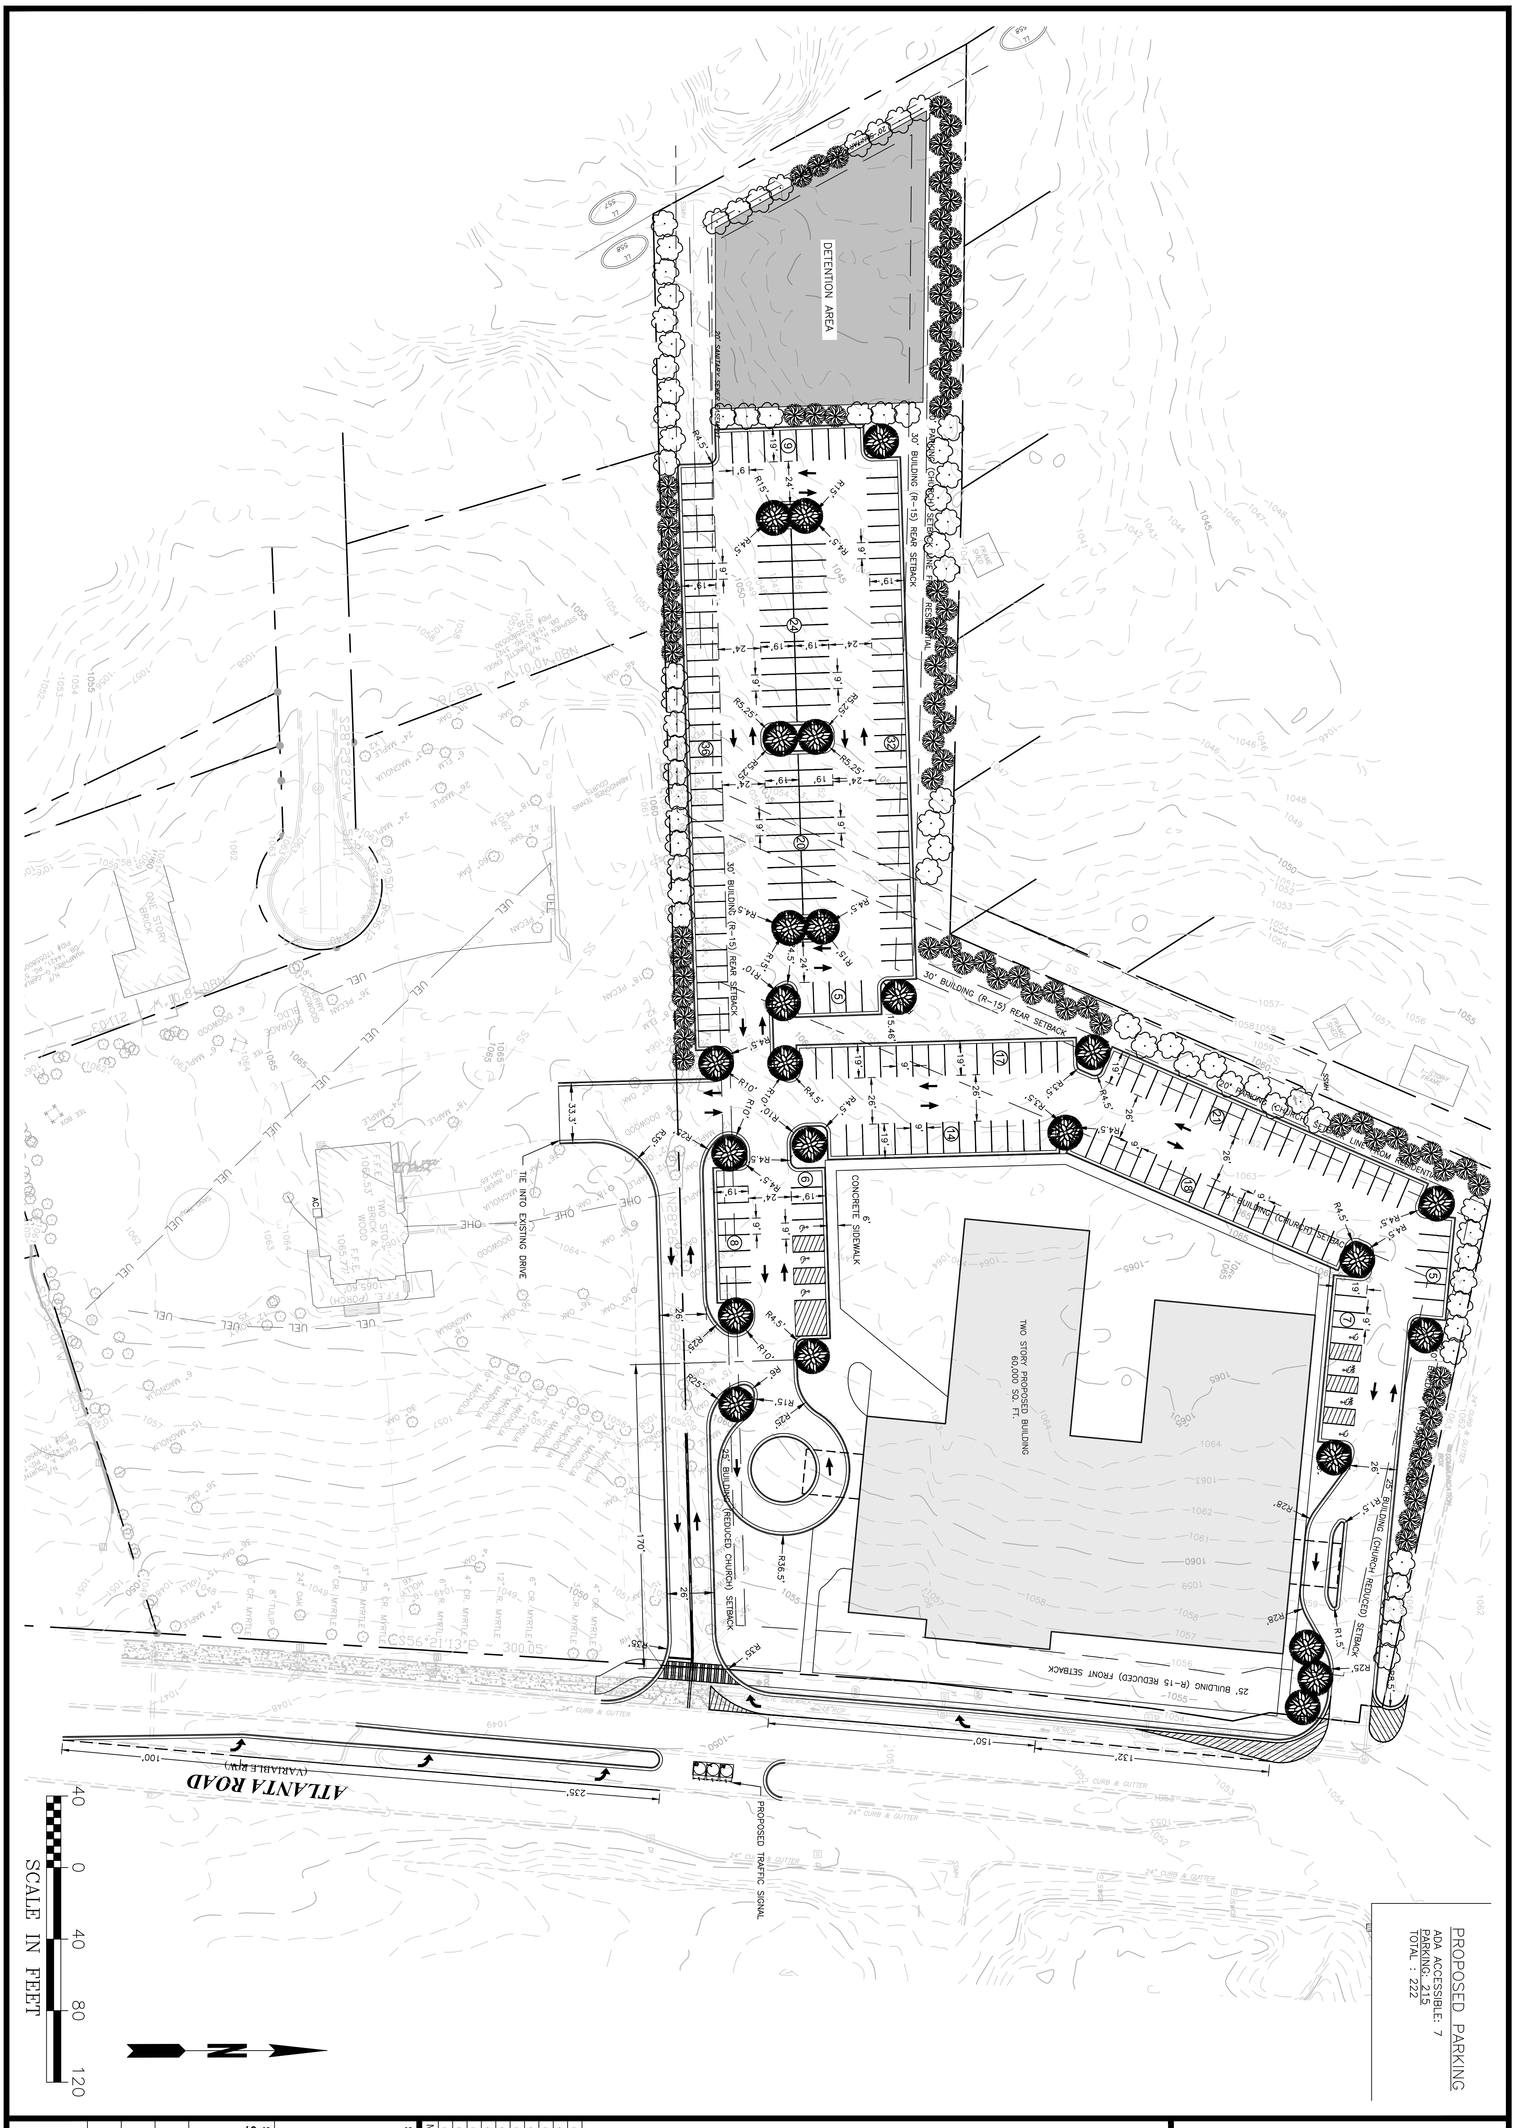

SMYRNA FIRST BAPTIST CHURCH

CONCEPTUAL MASTER PLAN

LAND LOT(S)558
OF THE DISTRICT 17,
CITY OF SMYRNA, COBB COUNTY, GA

CROY

200 NORTH COBB PARKWAY, BLDG. 400, SUITE 413
MARIETTA, GA 30062
PHONE: (770) 971-5407 FAX: (770) 971-0620

THESE PLANS AND DRAWINGS ARE NOT TO BE REPRODUCED, CHANGED OR COPIED IN ANY FORM OR MANNER WHATSOEVER WITHOUT FIRST OBTAINING THE EXPRESS WRITTEN PERMISSION AND CONSENT OF CROY ENGINEERING, LLC, NOR ARE THEY TO BE ASSIGNED TO ANY PARTY WITHOUT WRITTEN PERMISSION AND CONSENT.

NO.	REVISION REFERENCE	DATE
#	#	#
#	#	#
#	#	#
#	#	#
#	#	#
#	#	#
#	#	#
#	#	#
#	#	#
#	#	#

SEAL

GSWCC CERT 78081

SHEET TITLE
SITE LAYOUT

DRAWN BY	CHECKED BY
CDW	SMM
SCALE	ISSUE DATE
1"=40'	08/20/2024
PROJECT NUMBER	
2577.001	

DRAWING NUMBER
C-100
SHEET 1 of 1

Drawing Location: P:\Marietta\1261 Croft and Associates\1261.025 PRELIM Smyrna First Baptist Church\Engineering Design\2577.001_Design - 2.0.dwg

Plot Scale: 1"=40', Drawing Rotation: 0.0°, Plot Style: Design.ctb, Plotted By: Scott McNally on 9/10/2024, 4:05 PM

NOT ISSUED FOR CONSTRUCTION