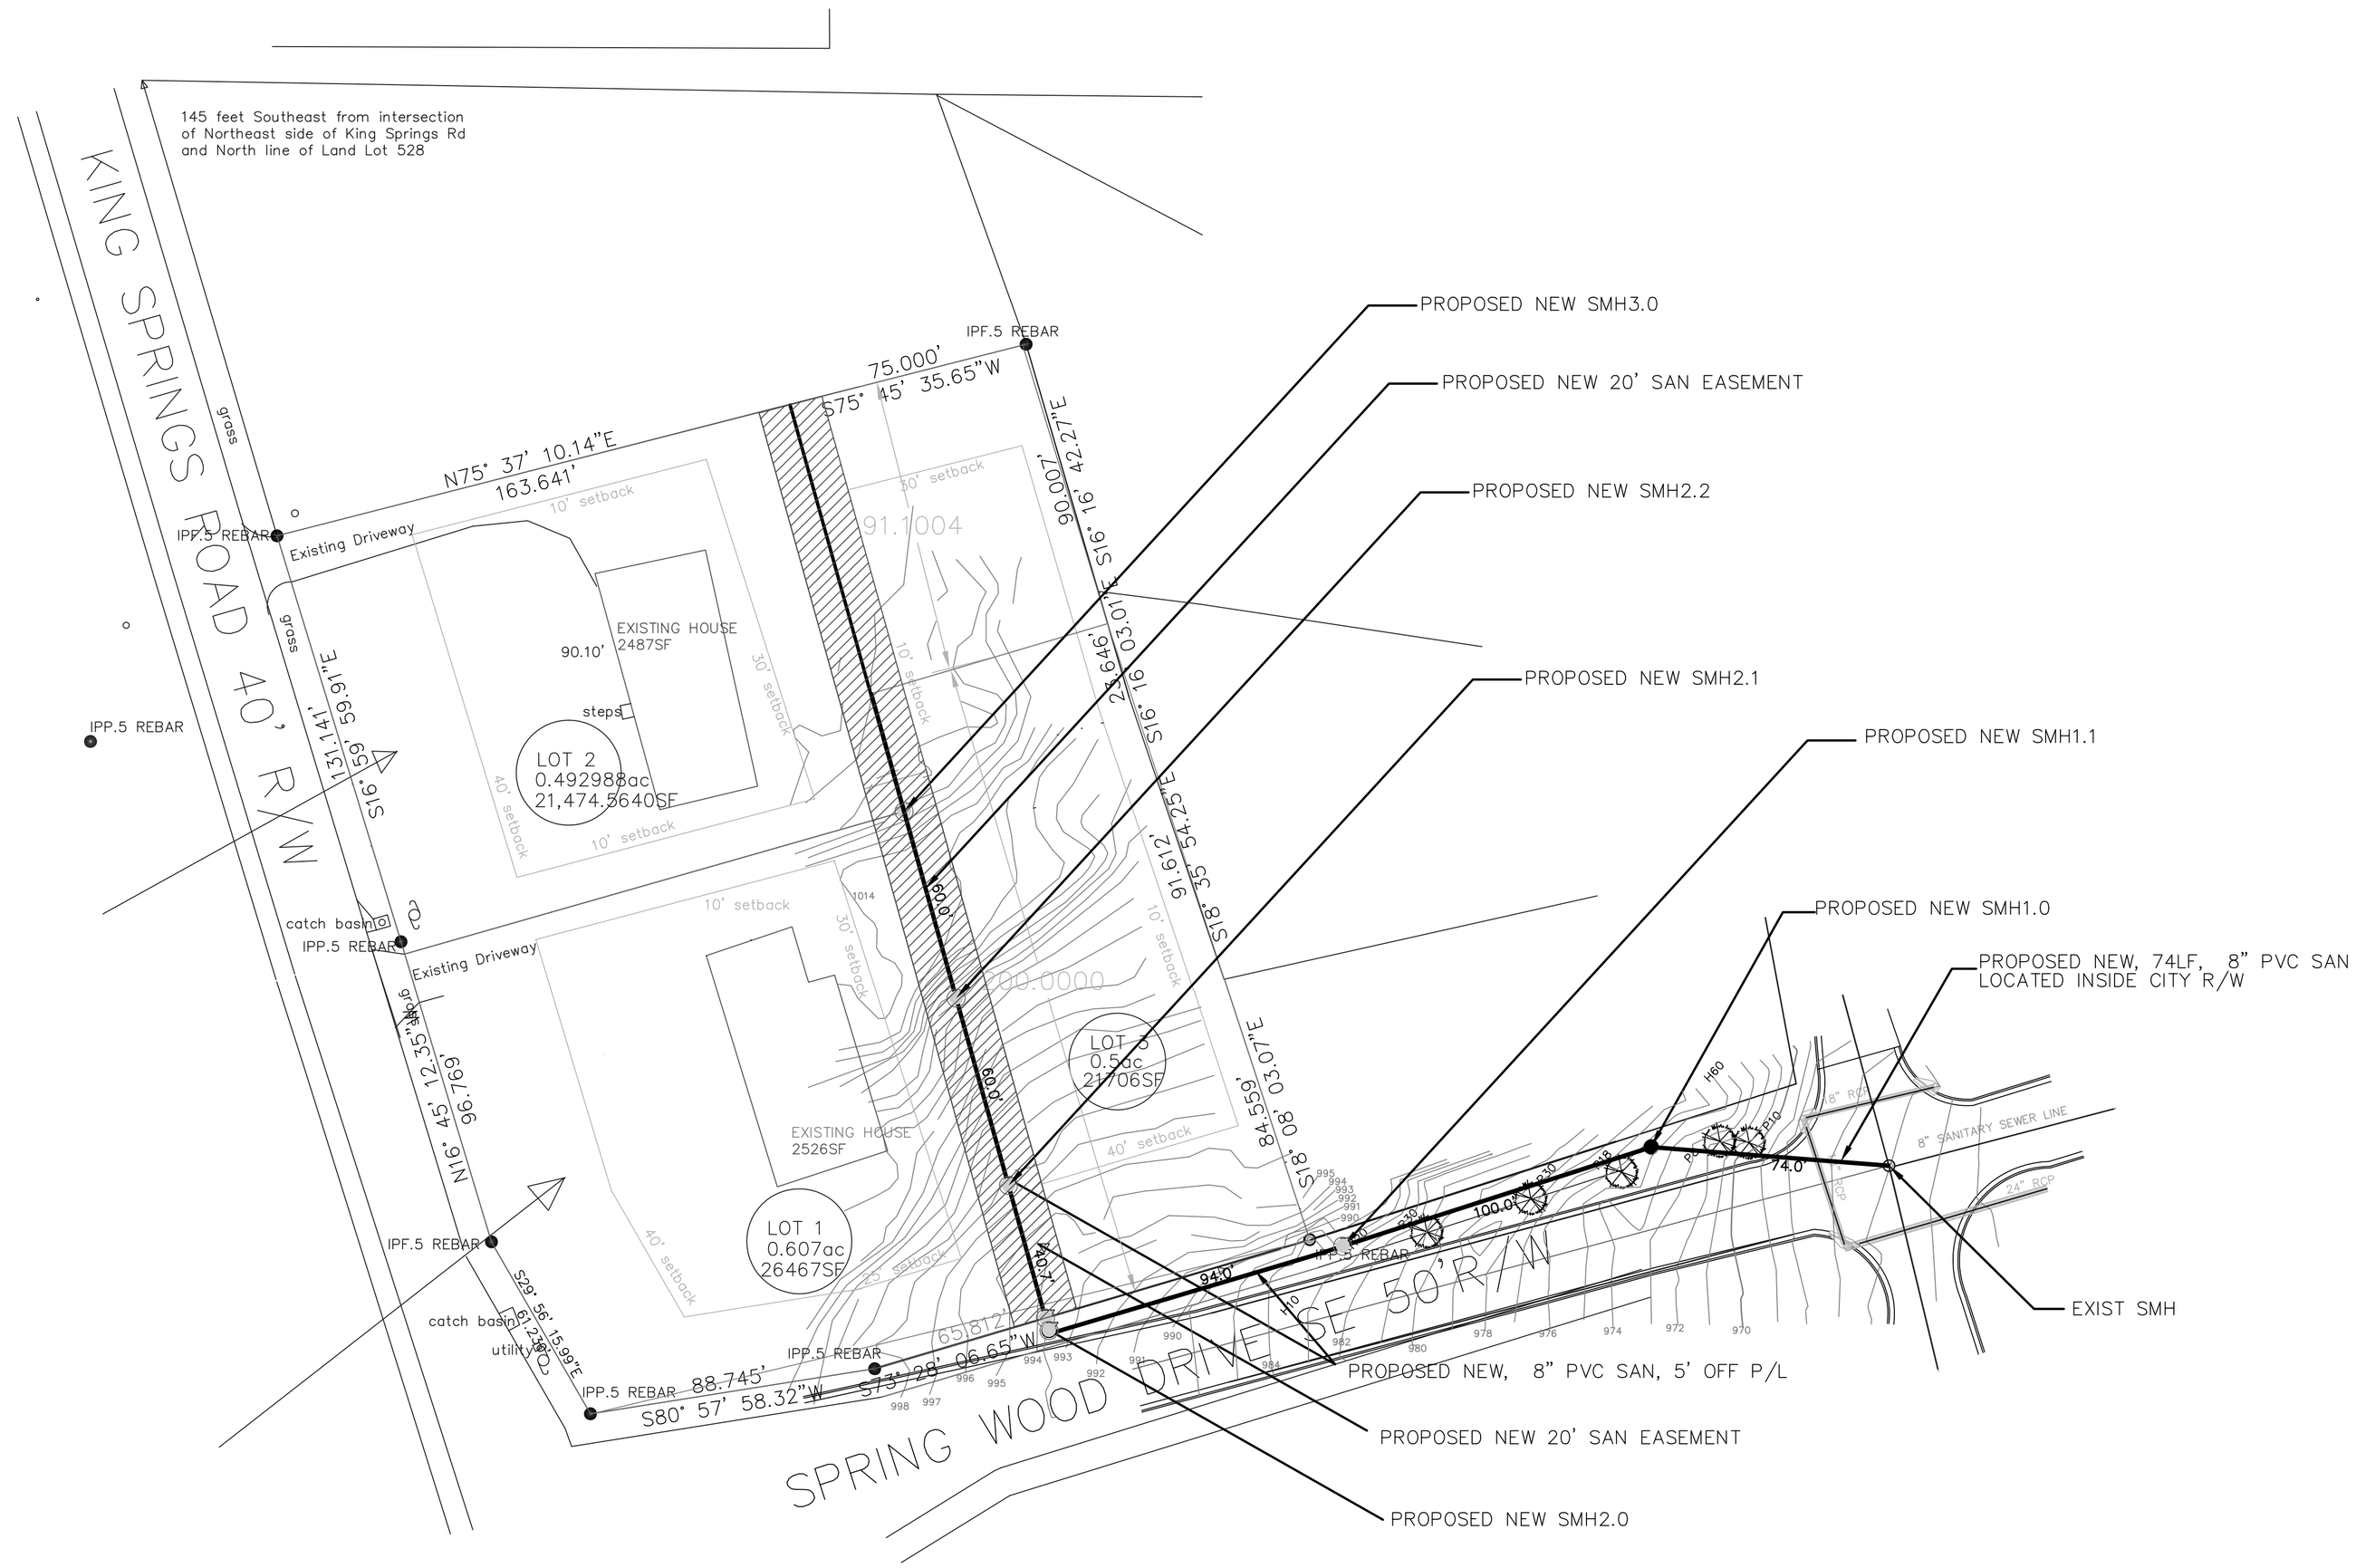

GEORGIA REGISTERED 18873 MAURICE M. UKADIKE

DATE: 11-10-2023
DRAWN BY: E.P.N.
CHECKED BY: MMU
APPROVED BY: M.M.U.

REVISIONS

DATE:

OWNER & DEVELOPER: **PAUL HENDERSON**
Paul's Design and Construction, Inc;

ENGINEER: **MAURICE UKADIKE, P.E., DBA GEODERM ENGINEERS**

205 HIDDEN CREEK LANE, PEACHTREE CITY, GA. 30269

TEL. 770-365-7840
mukadike@hotmail.com

SHEET TITLE:

SITE PLAN & UTILITY:

PROJECT/ALLOCATION: **3677 - 3777 KING SPRINGS RD - SAN SEWER CONNECTION**
3677 - 3777 KING SPRINGS RD, SMYNER, GA
cobb COUNTY GEORGIA

SHEET: