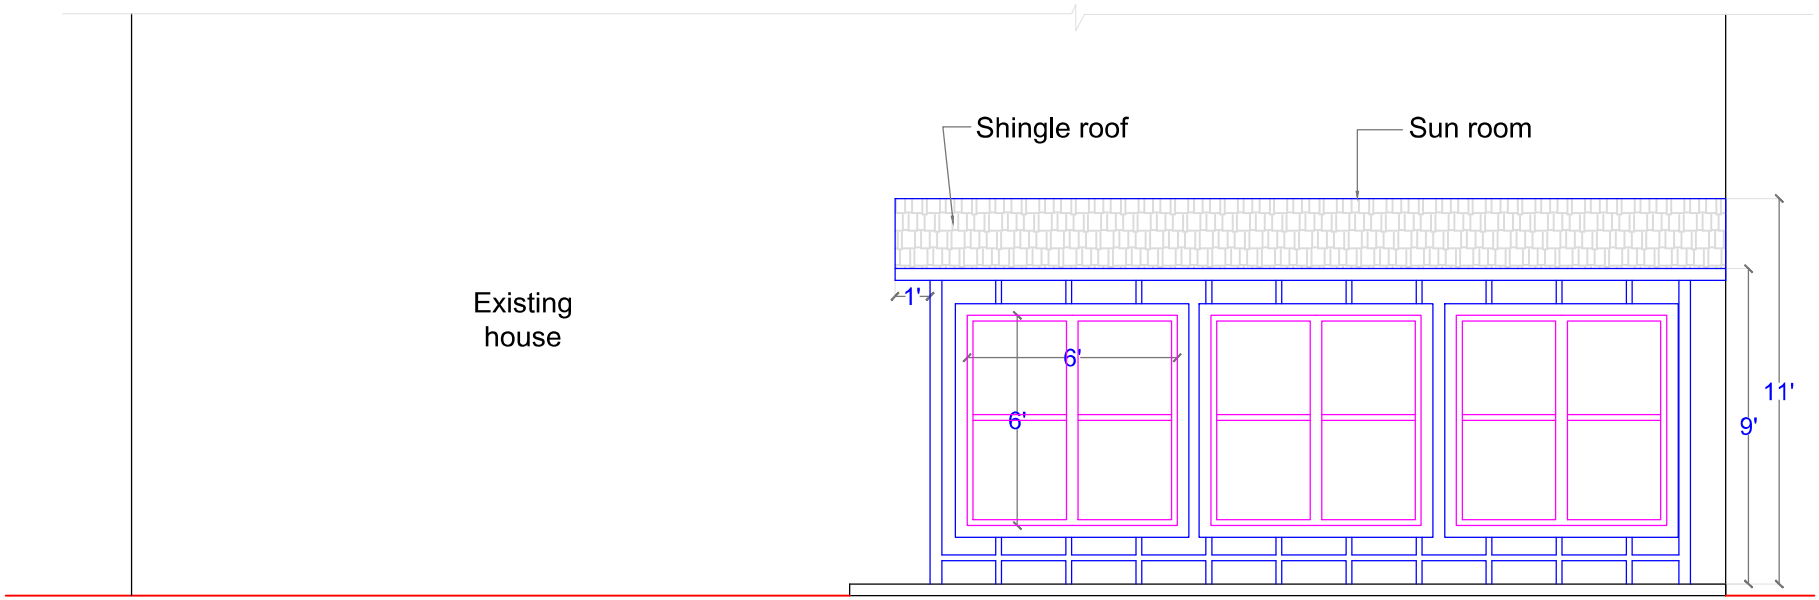

ELEVATION

Address: 5011 Duxford dr SE, Smyrna, GA

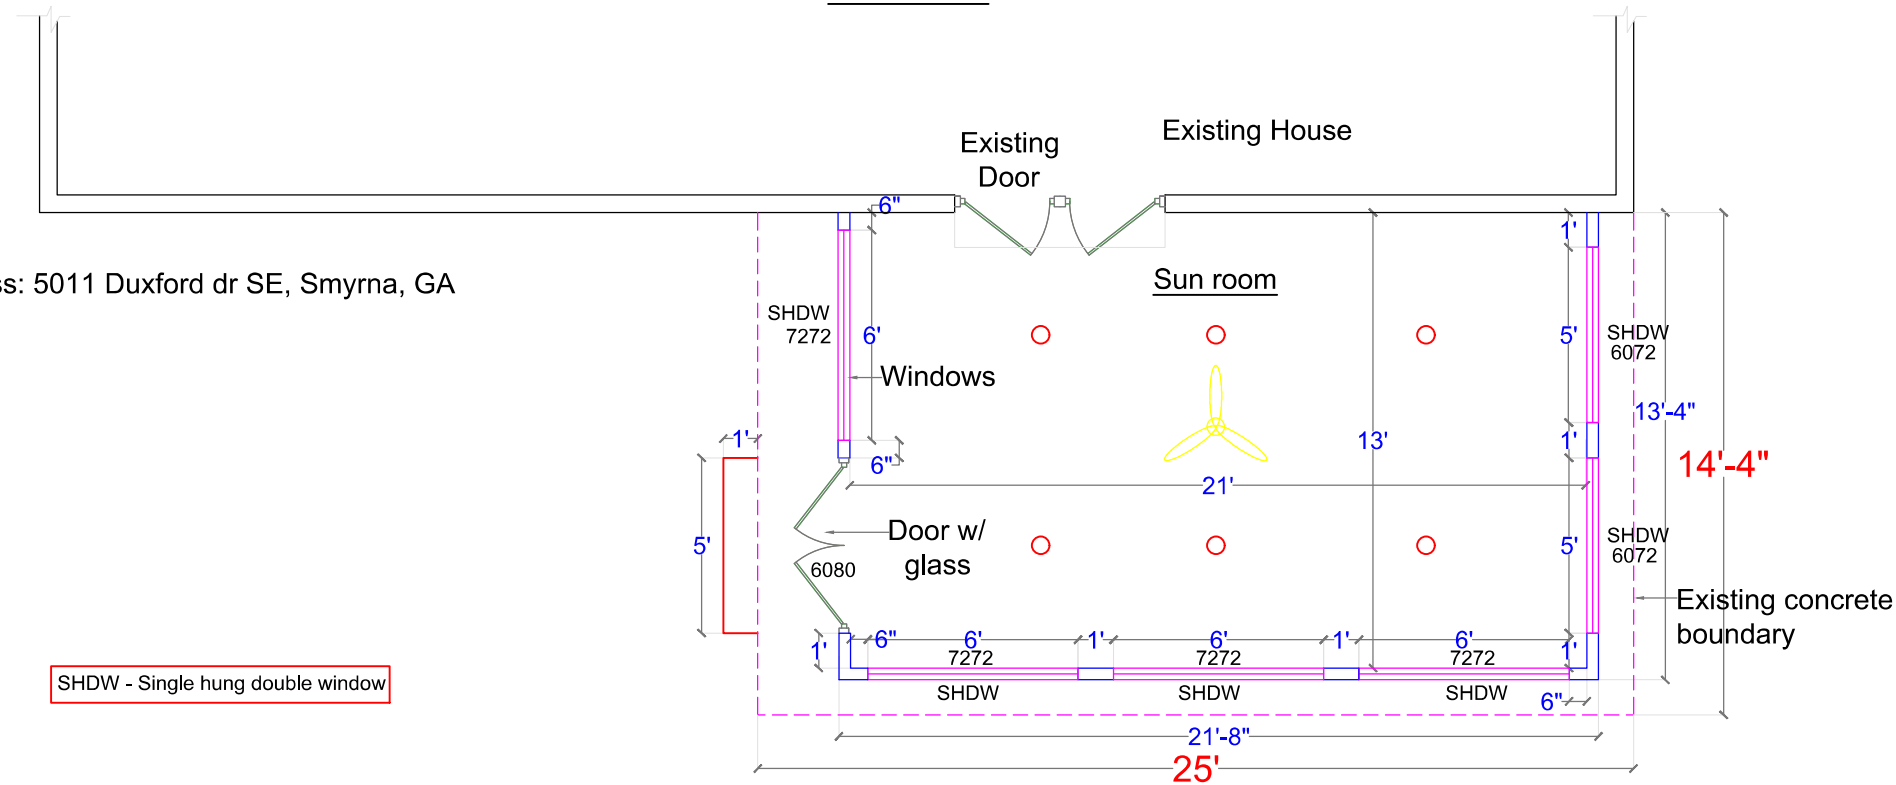

SHDW - Single hung double window

PLAN