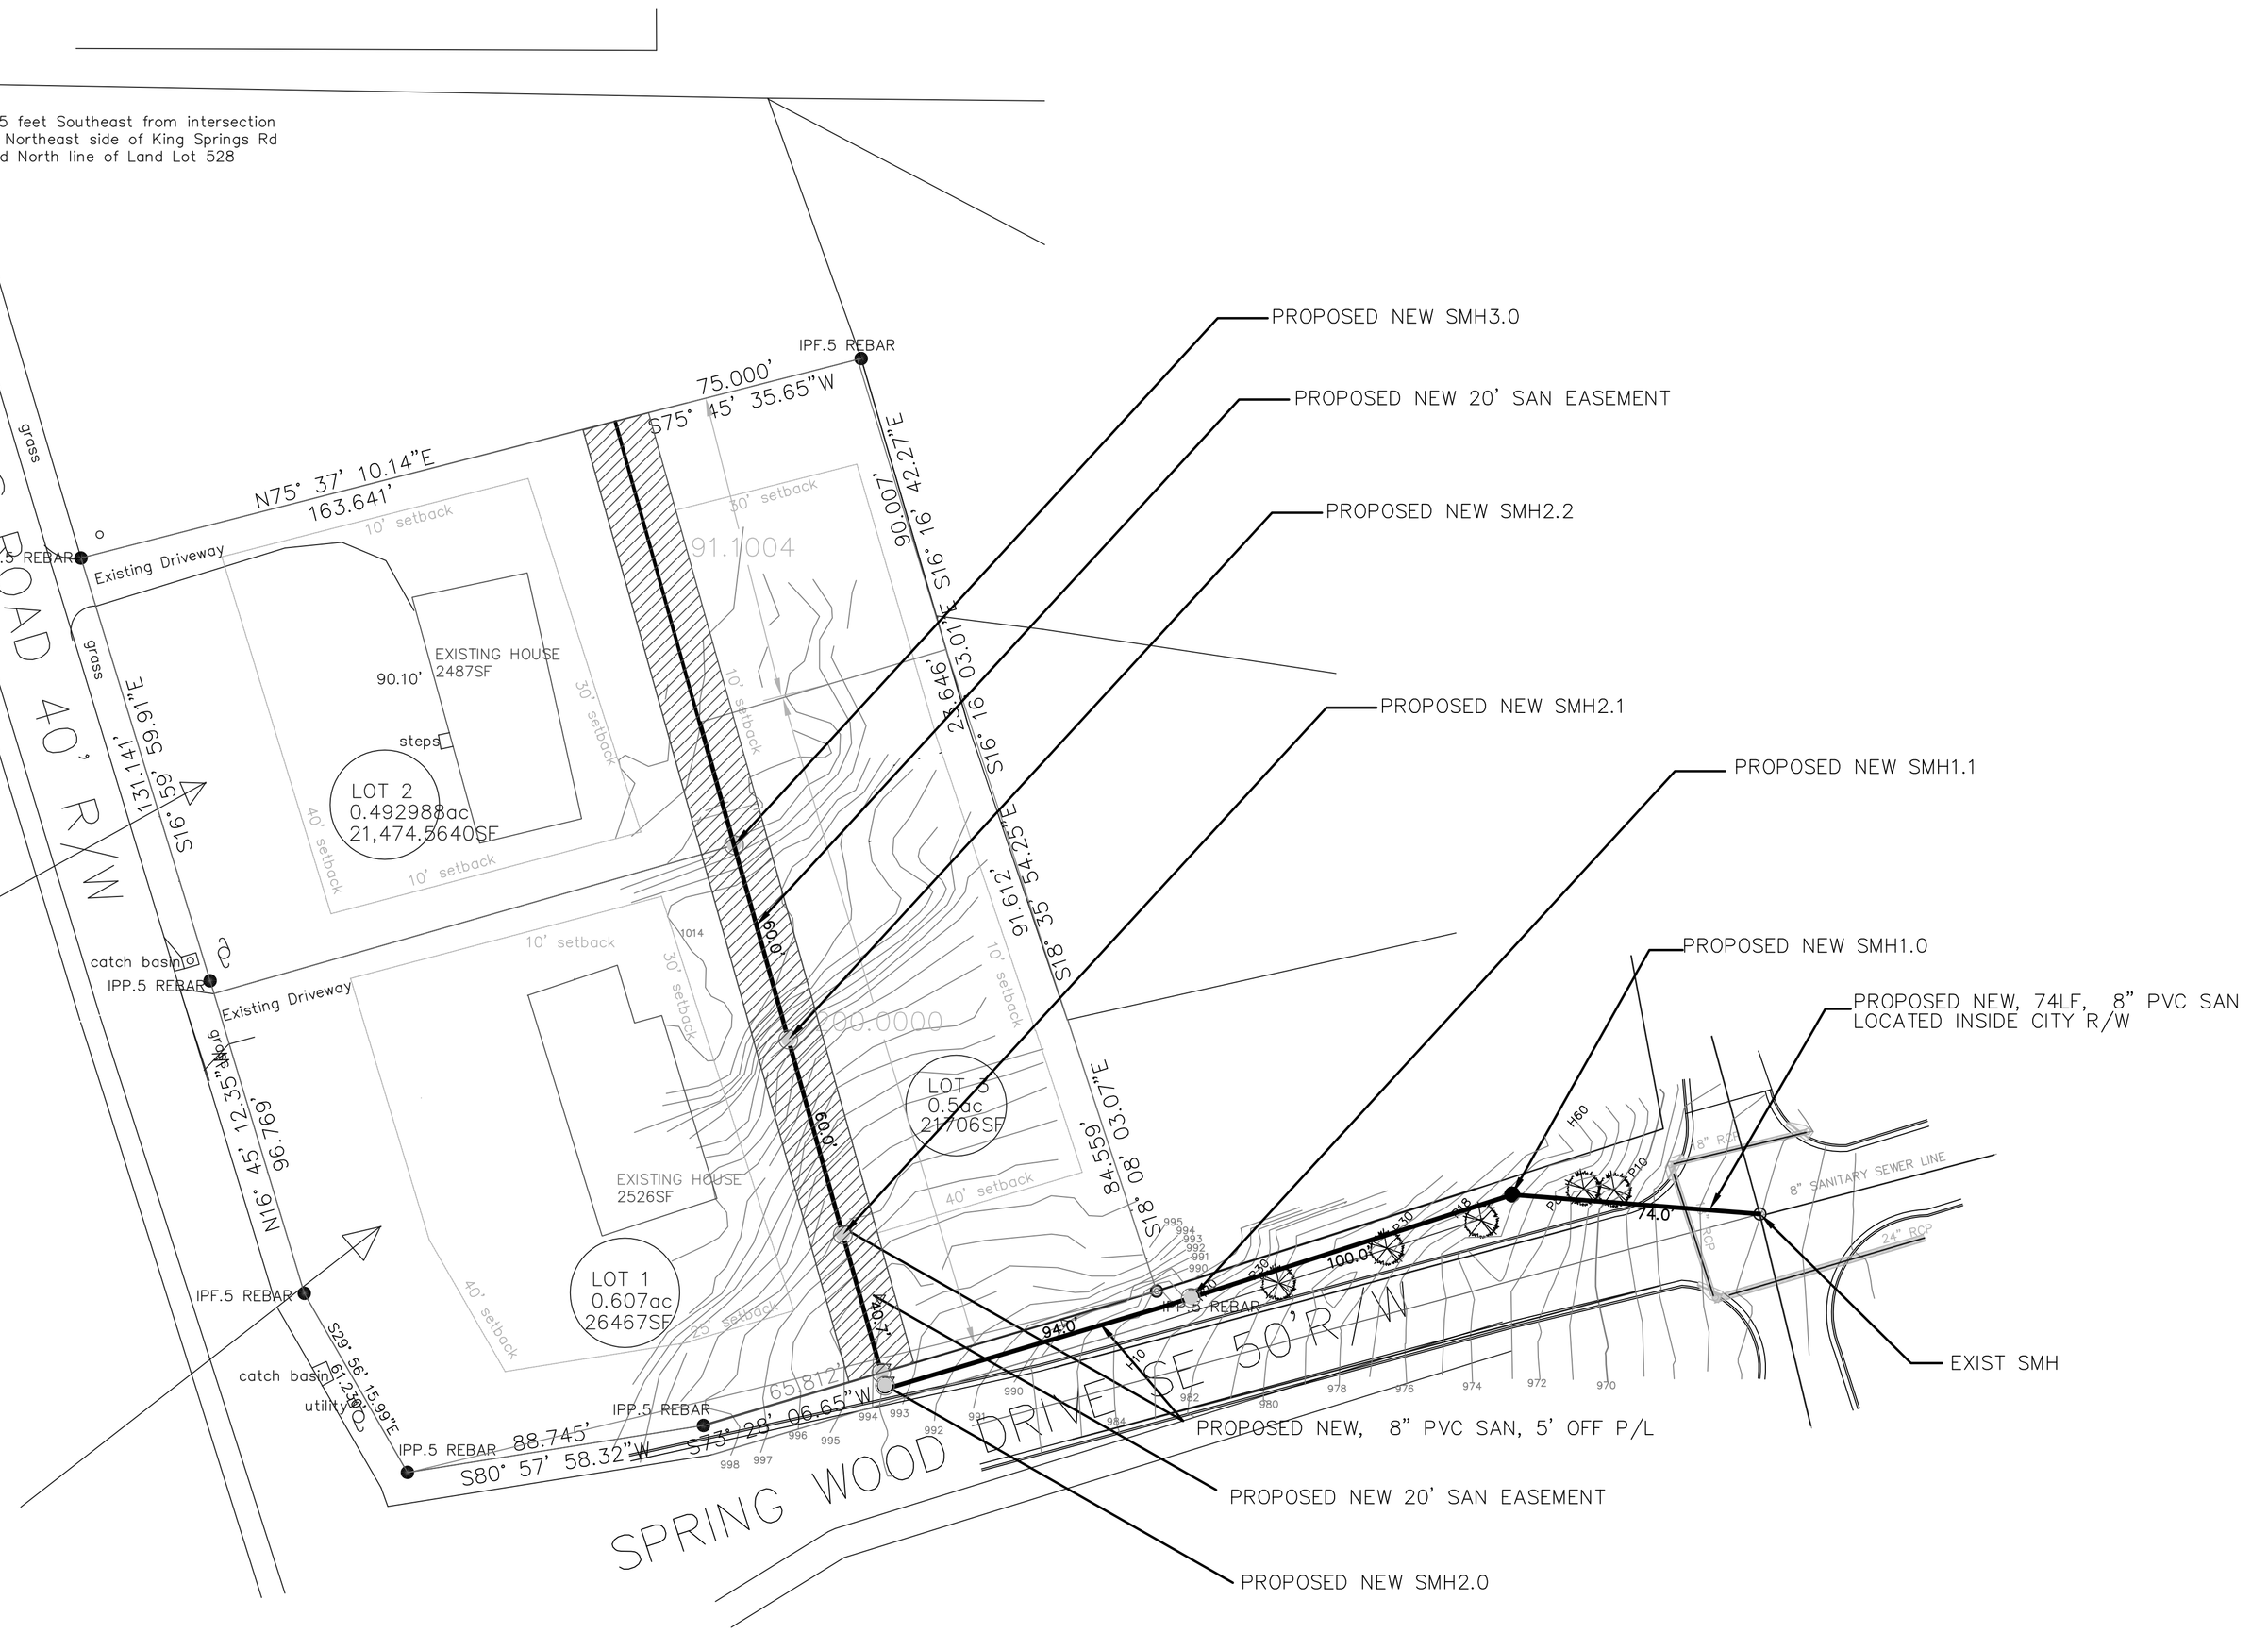

GEORGIA REGISTERED 18873 MAURICE M. UKADIKE

DATE: 11-10-2023
DRAWN BY: E.P.N.
CHECKED BY: MMU
APPROVED BY: M.M.U.

REVISIONS	DATE

OWNER & DEVELOPER: **PAUL HENDERSON**
Paul's Design and Construction, Inc;

ENGINEER: ***MAURICE UKADIKE, P.E., DBA GEODERM ENGINEERS*** TEL. 770-365-7840 mukadike@hotmail.com

205 HIDDEN CREEK LANE, PEACHTREE CITY, GA. 30269

SHEET TITLE: ***SITE PLAN & UTILITY:***

PROJECT/&LOCATION: ***3677 - 3777 KING SPRINGS RD - SAN SEWER CONNECTION***
3677 - 3777 KING SPRINGS RD, SMYRNER, GA
cobb COUNTY GEORGIA

SHEET: