


DESIGN VEHICLE

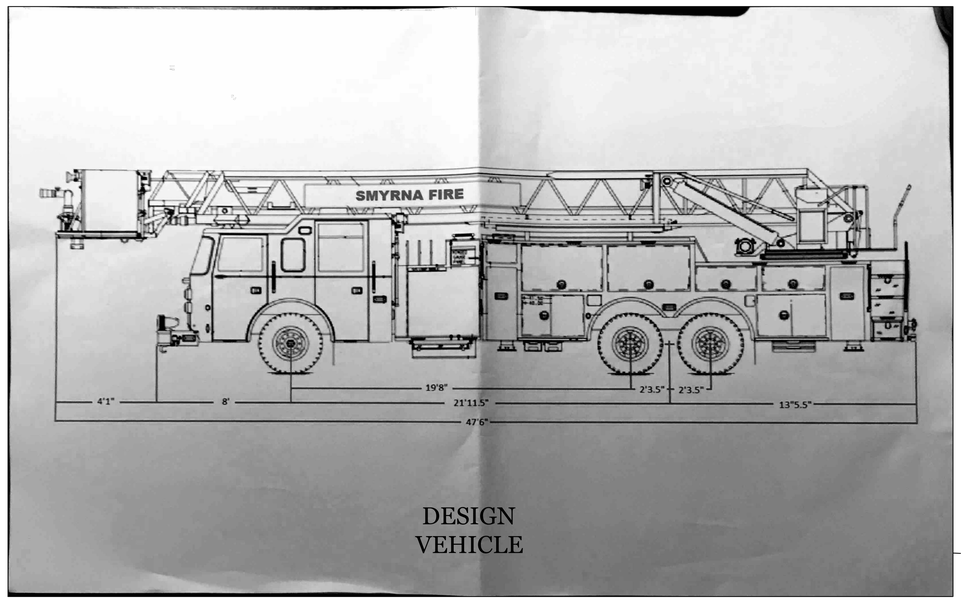


GEORGIA 811 Utilities Protection Center, Inc
Know what's below. Call before you dig.

24 HOUR CONTACT:
MATT MEADER
404-539-2090

ONSITE CIVIL GROUP
980 BIRMINGHAM RD, SUITE 501-340, MILTON, GA 30004
PHONE: 678-605-3347
WWW.ONSITECIVIL.COM
INFO@ONSITECIVIL.COM

THESE DRAWINGS ARE THE PROPERTY OF ONSITE CIVIL GROUP, LLC AND SHALL NOT BE REPRODUCED IN WHOLE OR IN PART WITHOUT THE EXPRESS WRITTEN PERMISSION OF ONSITE CIVIL GROUP, LLC.

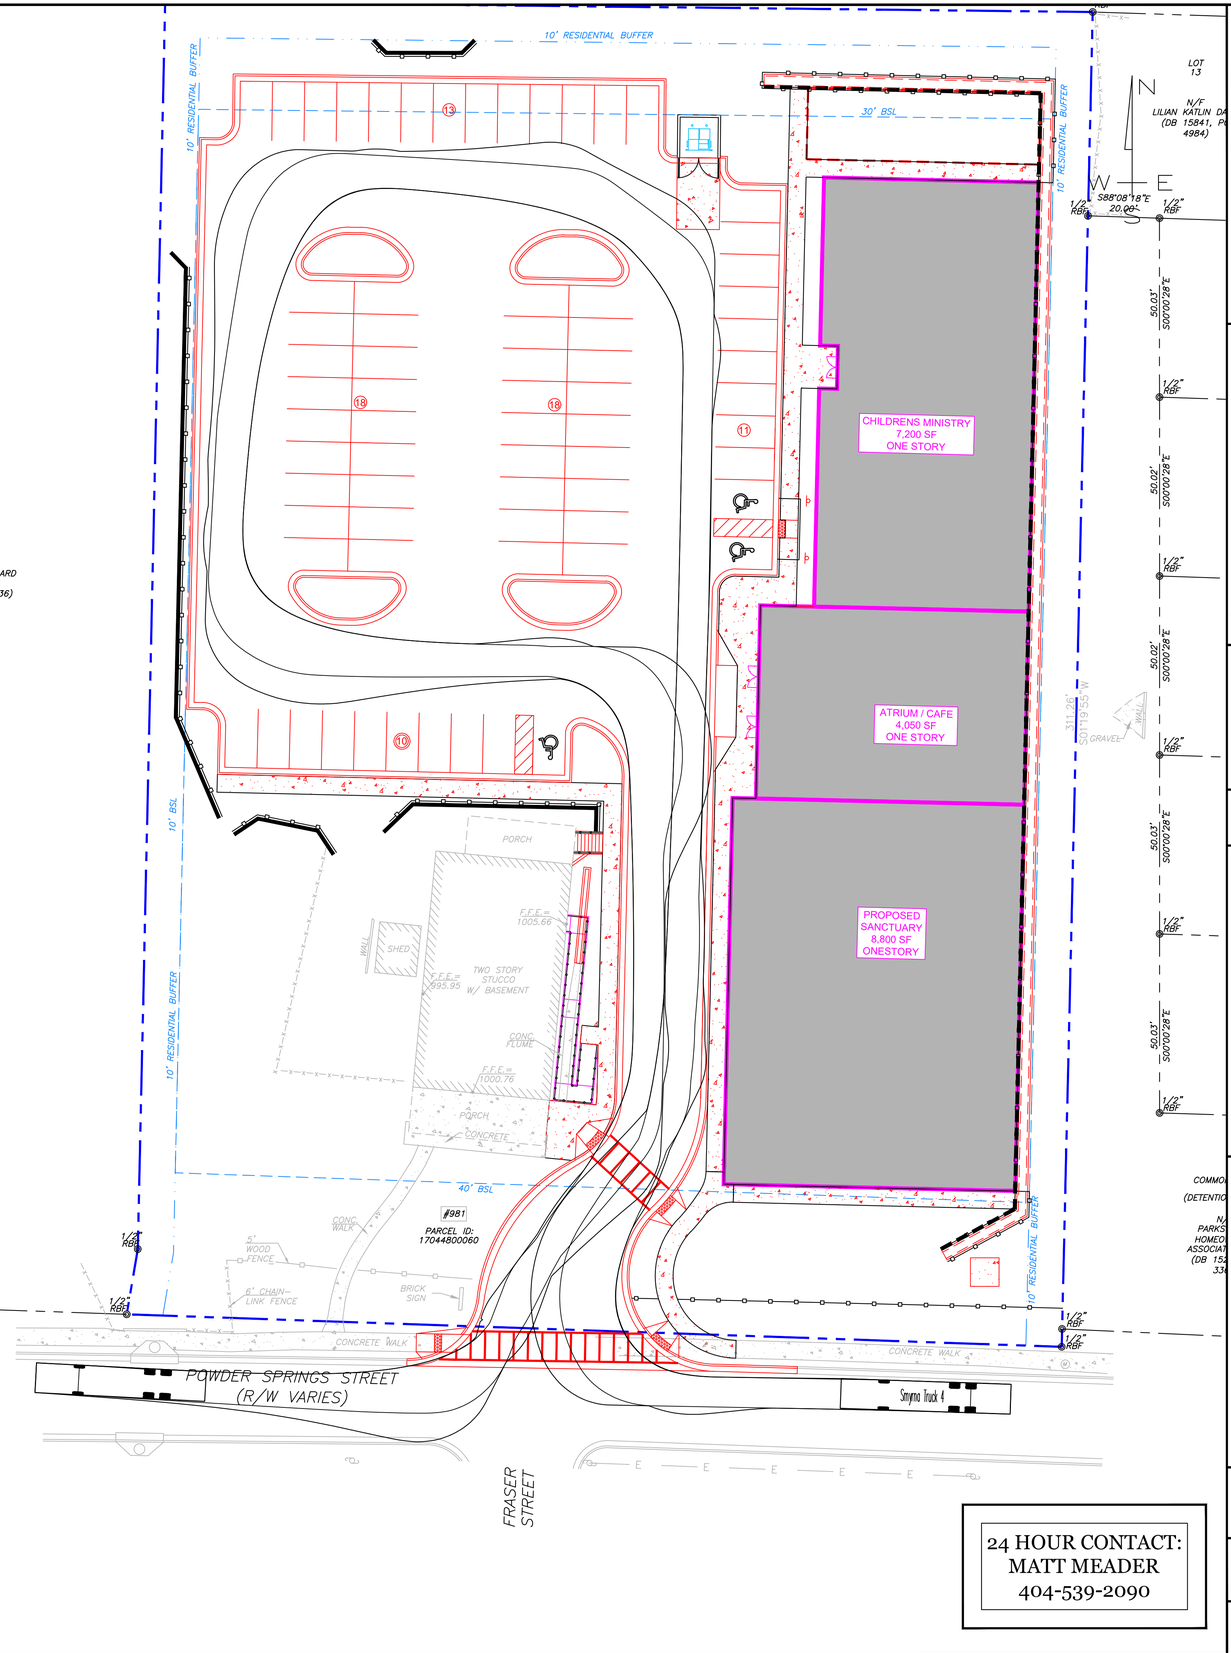GEORGIA REGISTERED No. 34432 PROFESSIONAL ENGINEER JARRETT MICHAEL SENKBEIL

DRAFT

REVISIONS

| No. | DATE | DESCRIPTION |
|---|---|---|
| - | - | - |
| | | |
| | | |
| | | |
| | | |

CLIENT:
MOELLER PURCELL
10525 OLD ALABAMA RD CONN.
SUITE 100
ALPHARETTA, GA 30022
MATT@MOELLERPURCELL.COM
404-539-2090

THE SQUARE CHURCH
981 POWDER SPRINGS ST
SMYRNA, GA 30080

FIRE TRUCK TURNING PLAN

DATE: OCTOBER 19,2023
PROJECT: 23-003

SHEET: C 402

C:\USERS\GANDALF\ONSITE DROPBOX\PROJECTS\2023\23-003 SQUARE CHURCH SMYRNA GA\DWG\10-15-23 SQUARE CHURCH SMYRNA.DWG PLOTTED ON 10/26/2023 11:34 AM BY JARRETT SENKBEIL